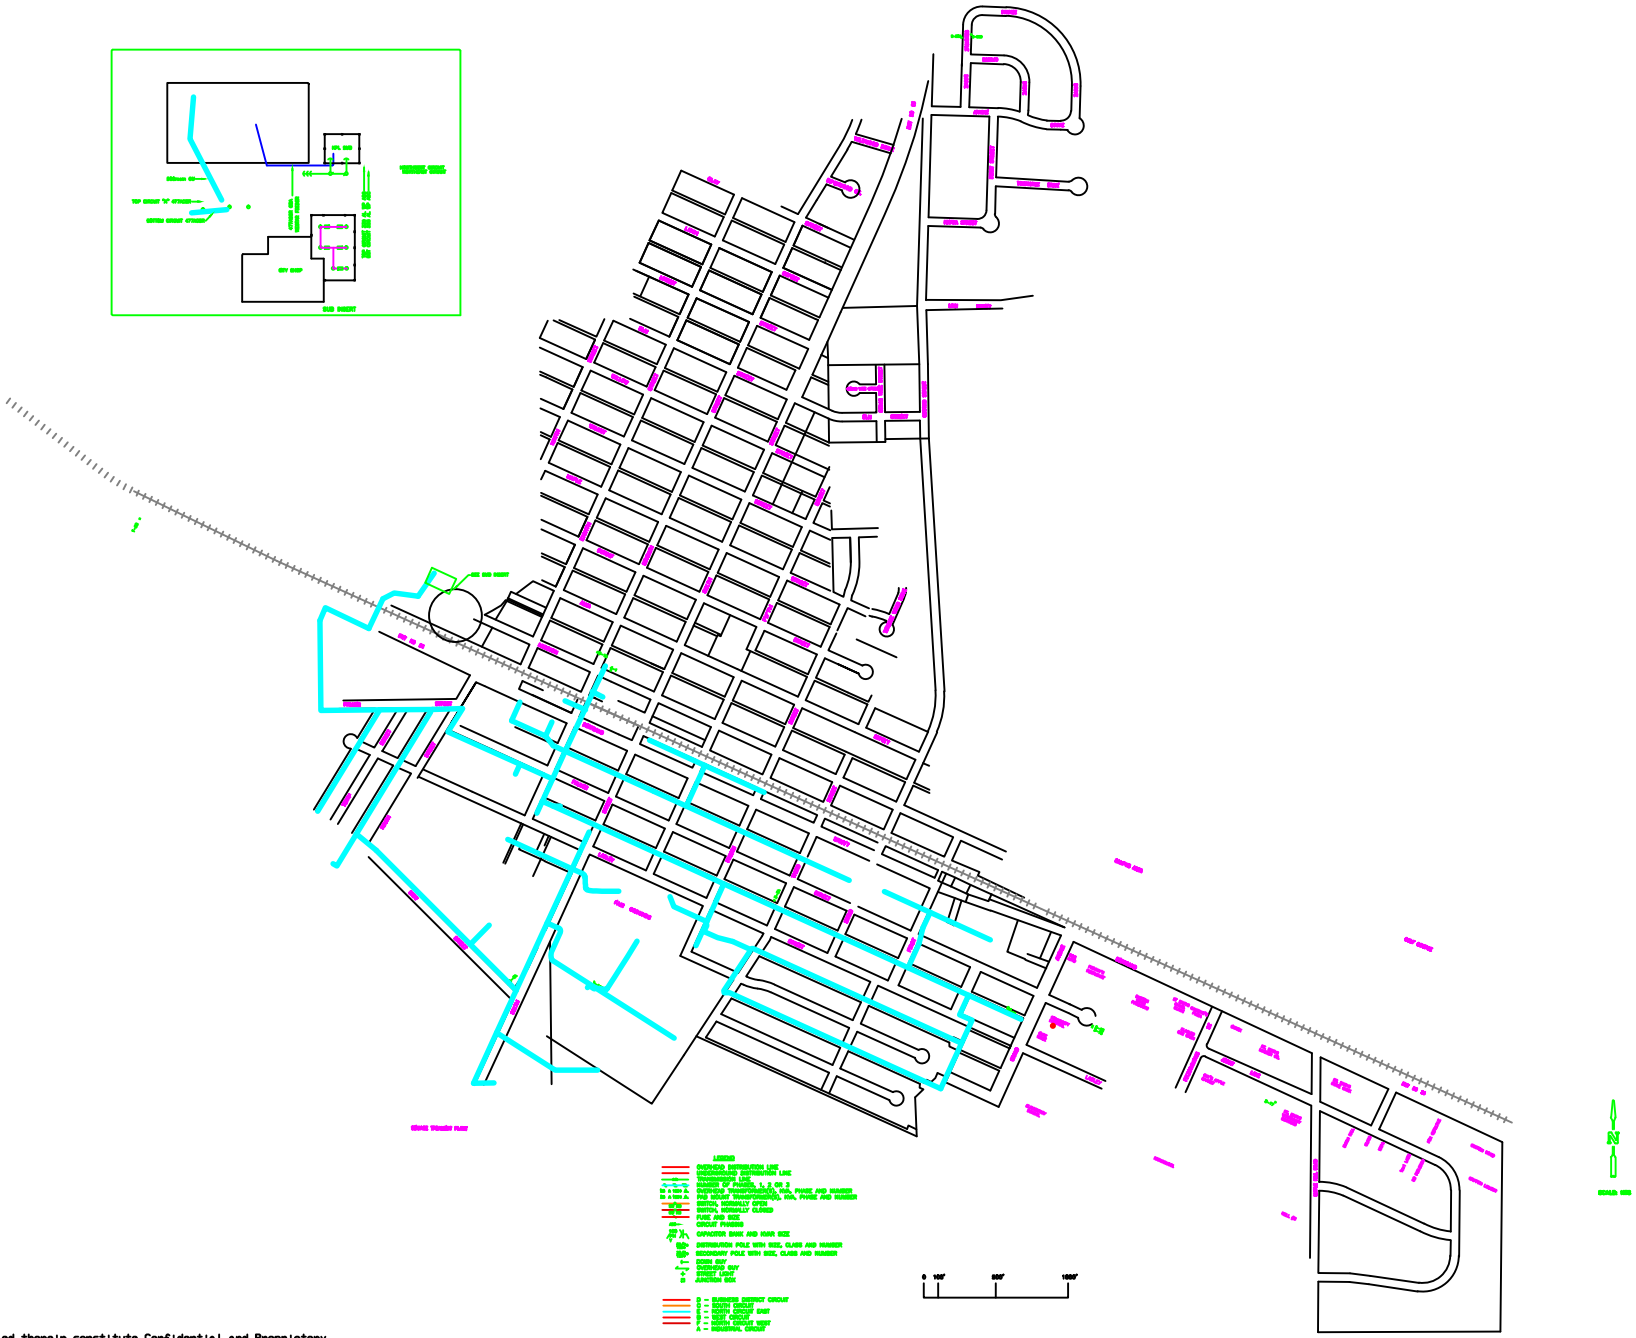

'This document and the details embodied therein constitute Confidential and Proprietary Information which is the property of Utility HelpNet, Inc, PO Box 9286 Wichita, Ks 67277 U.S.A. and is not to be used or reproduced by any party except and to the extent in the manner expressly authorized by Utility HelpNet, Inc.'

NO	DATE	BY	CK	NATURE OF CHANGE
2	03/09/2009	CEN	CEN	ADDED PROPOSED MAIN CIRCUIT ROUTES
1	02/02/2009	CEN	CEN	REDRAWN FROM RVW 1149E

Utility HelpNet, Inc
PO BOX 9286 TELEPHONE – (316) 946-1144
Wichita, Ks 67277 FAX – (316) 858-0923

PLOT SCALE: NTS

DRAWN BY: CEN | DATE: 02/02/2009 | CHECKED BY: CEN

CITY OF ST MARYS

ELECTRIC DISTRIBUTION SYSTEM

DRAWING NO. UHN-081111-001

SHT. OF REV 2